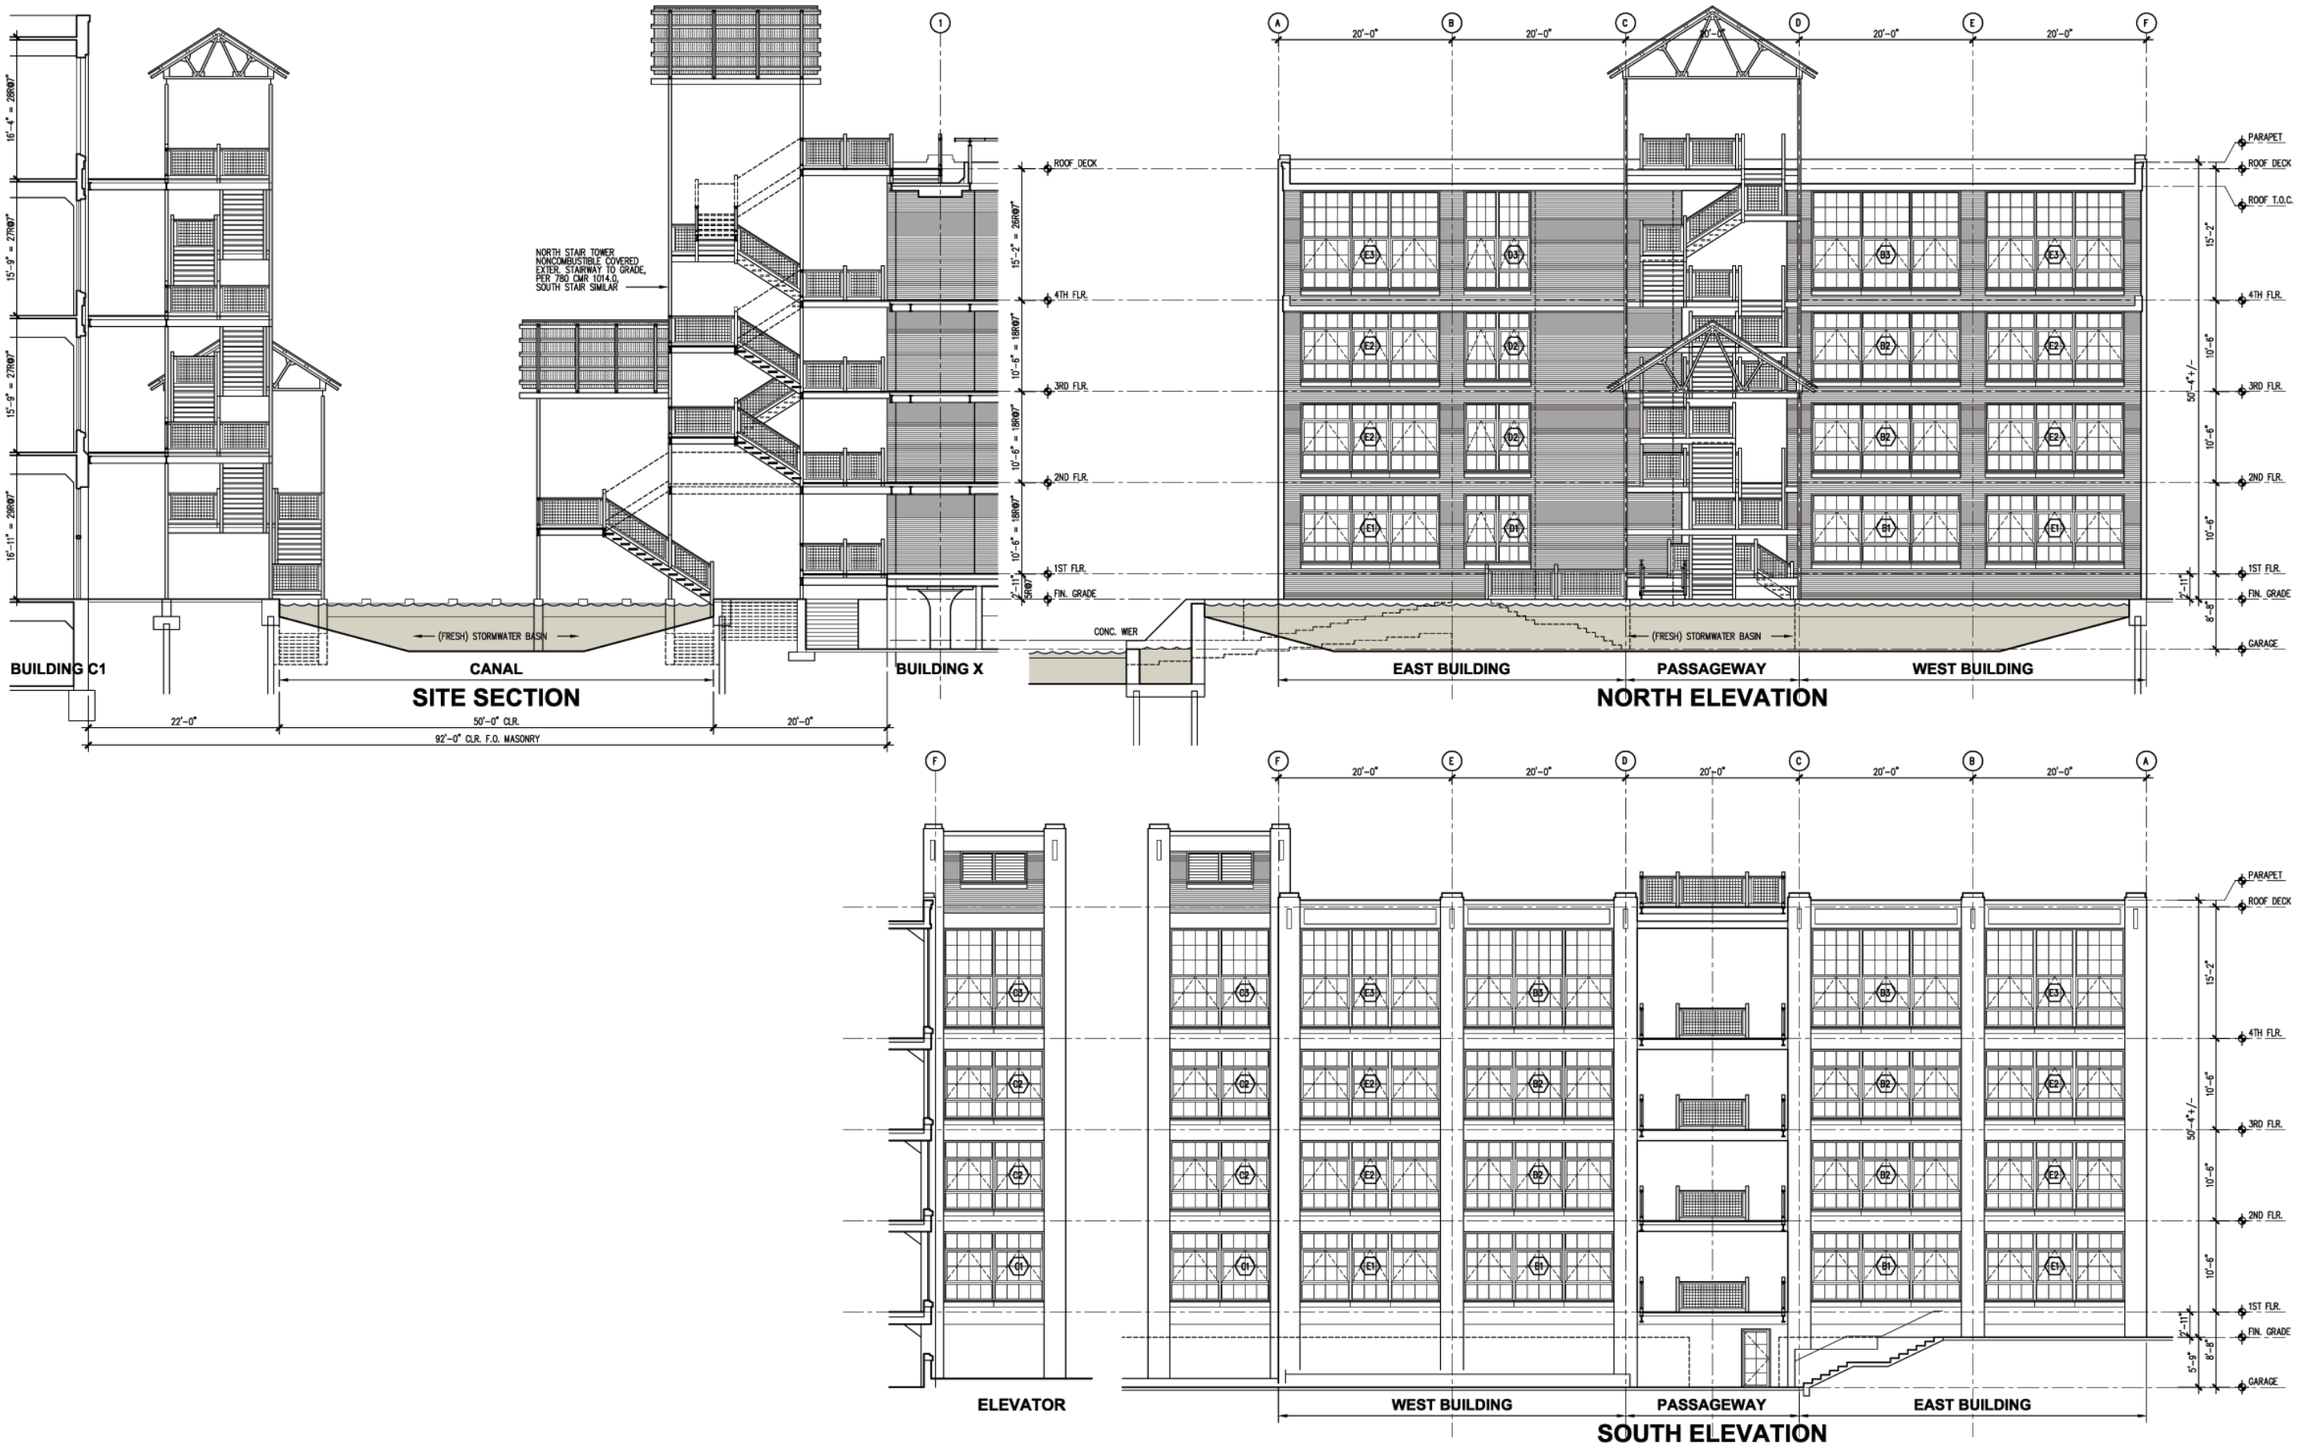

NO.	DATE:	REVISION:

FORBES PARK LLC
4 Tannery Brook Row, No. 10
Somerville, Massachusetts 02144
tel (617) 718-1988
fax (617) 718-1889

FORBES PARK DEVELOPMENT
1 Forbes Street
Chelsea, MA 02150

NORTH SOUTH ELEVATIONS	
SCALE:	1/8"=1'-0"
DATE:	JULY 14, 2006
FILENAME:	

X
BUILDING

A2-2
ARCHITECTURAL